




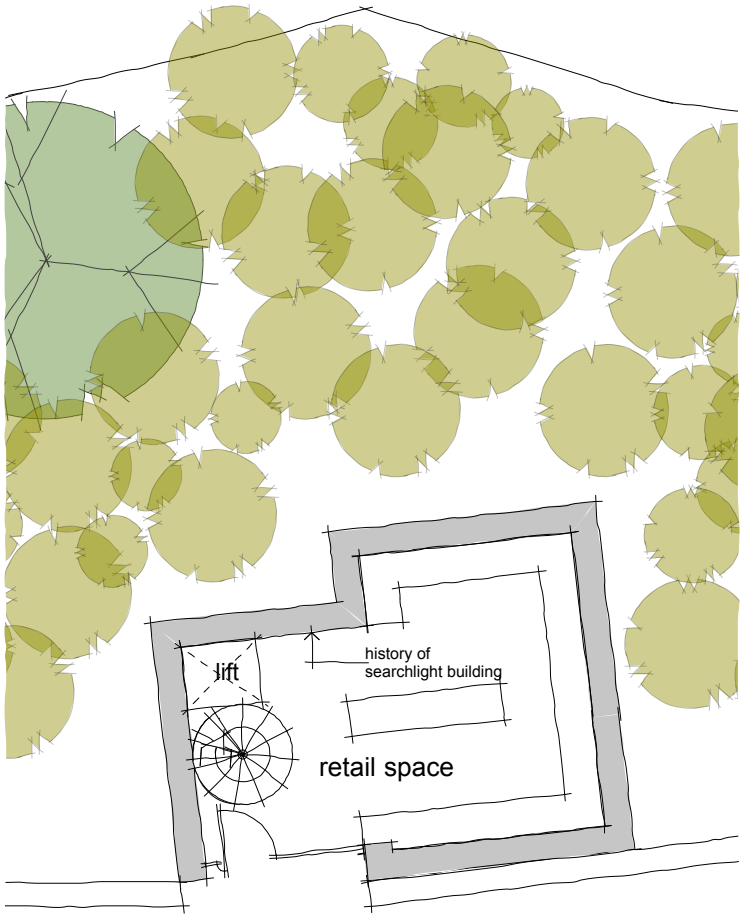


proposed ground floor layout
scale 1:125 @ A3

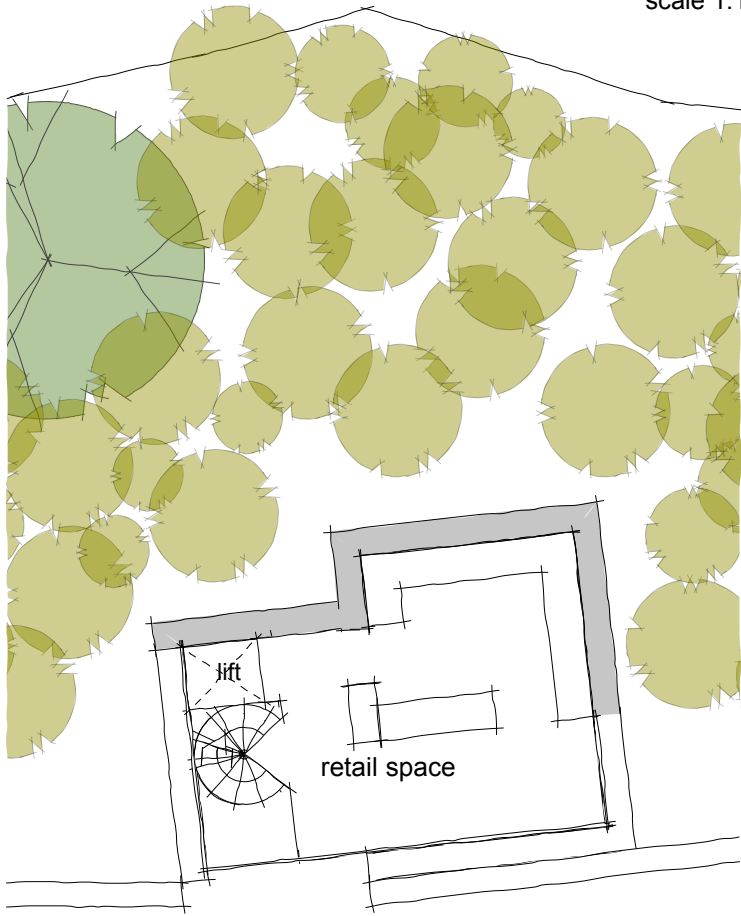


proposed first floor layout
scale 1:125 @ A3

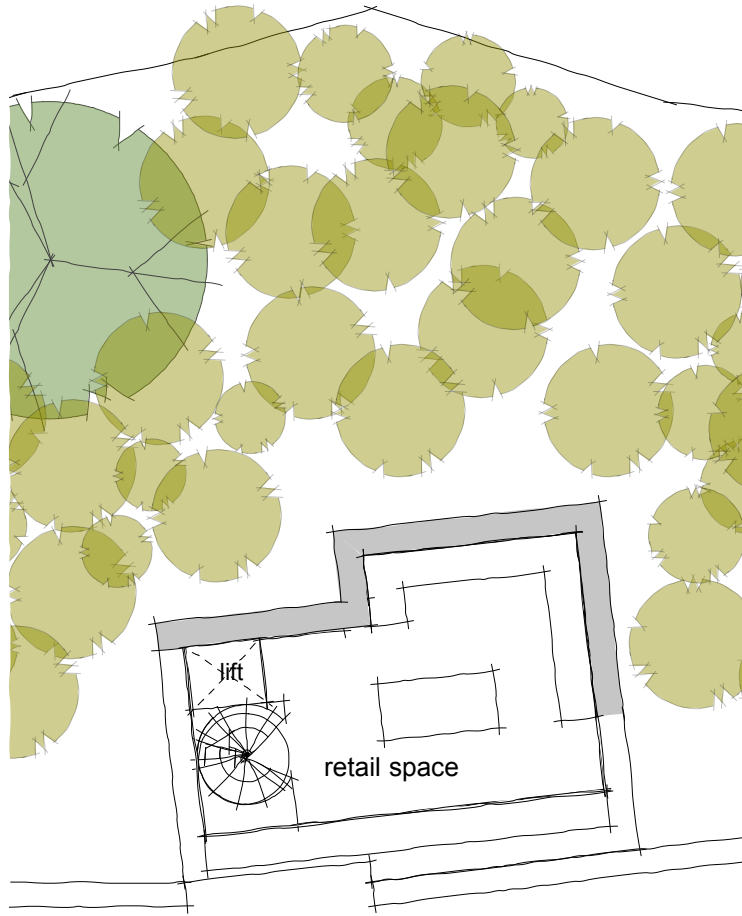


proposed second floor layout
scale 1:125 @ A3

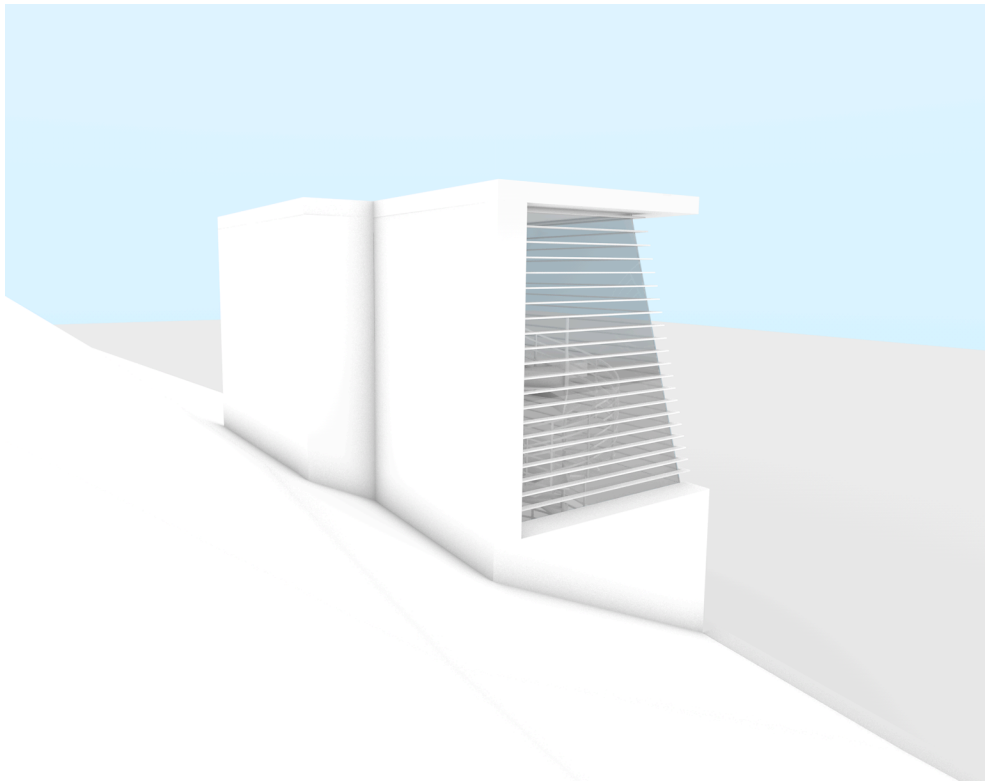

illustrative perspective viewed from north west

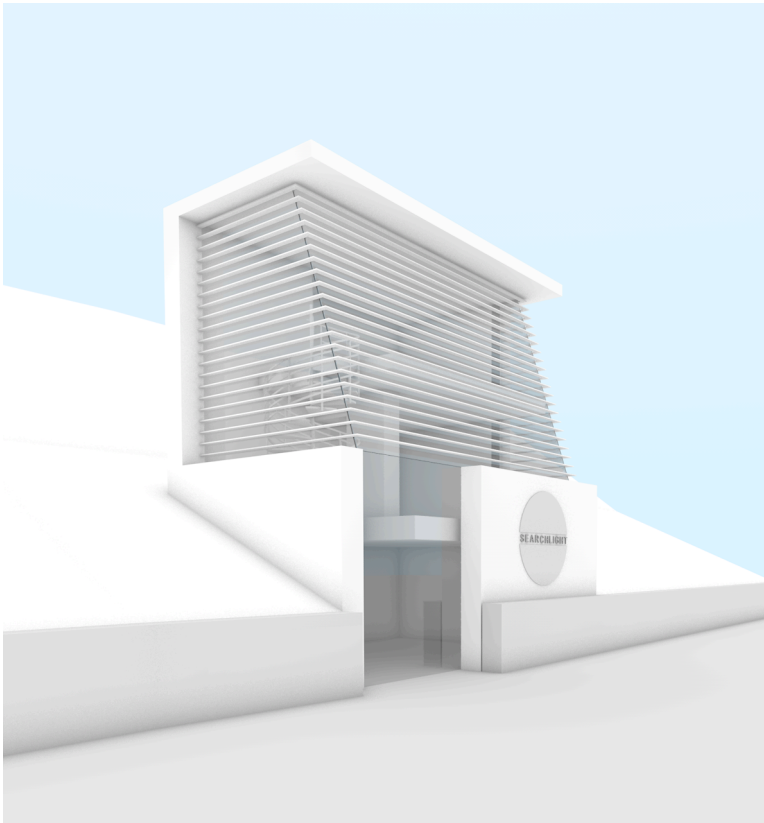

illustrative perspective viewed from south west

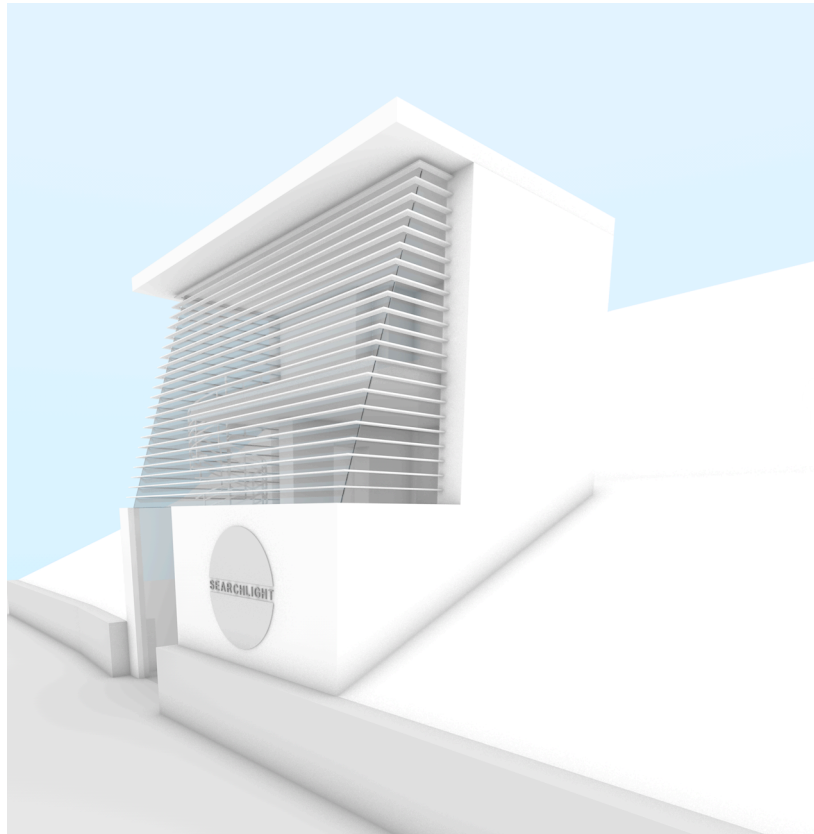

illustrative perspective viewed from south east



project

searchlight - seaton

title

layouts + illustrative
3D perspectives

scale: 1:125@A3

date: sept '19

drawn by: AO'C

drawing no.
SK487_190905_1